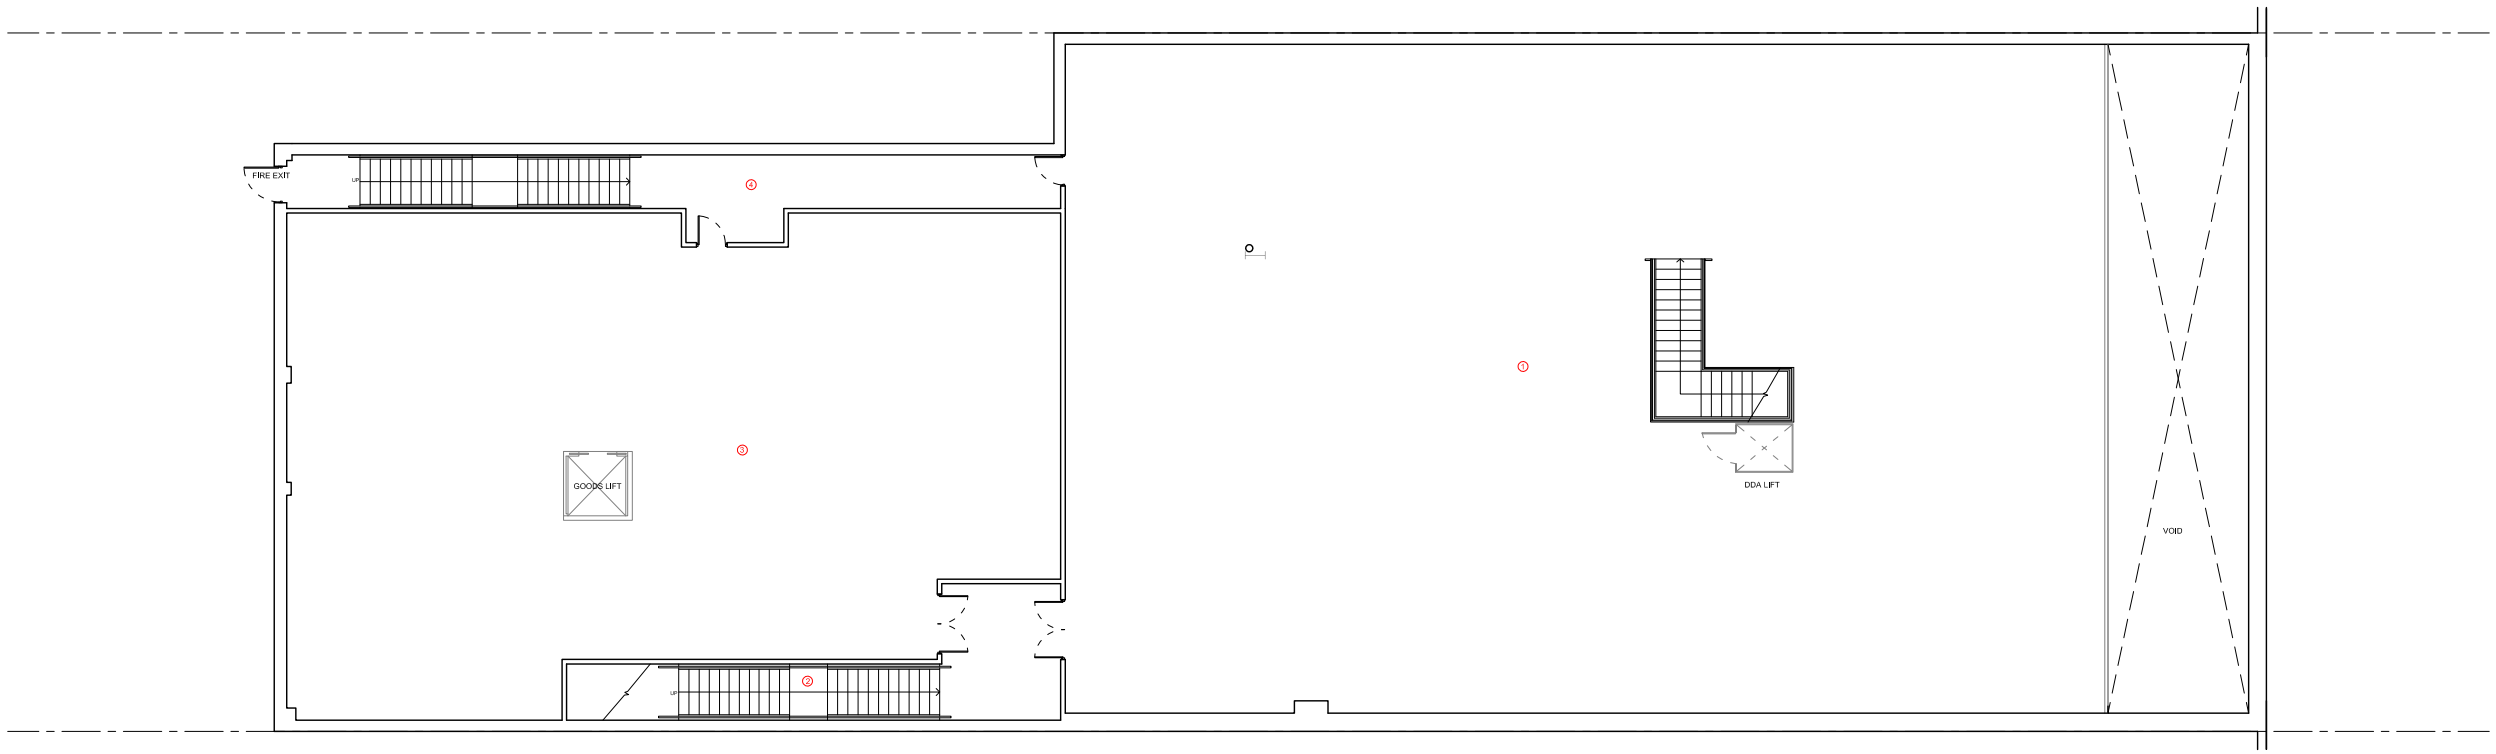

KEY:

1. MEZZANINE COMMERCIAL AREA
2. STAIRS TO GROUND FLOOR
3. GOODS STORAGE
4. REAR ESCAPE ROUTE AREA

1:200

4m 0 4m 8m 12m 16m 20m

FLOOR PLANS
Scale 1: 200

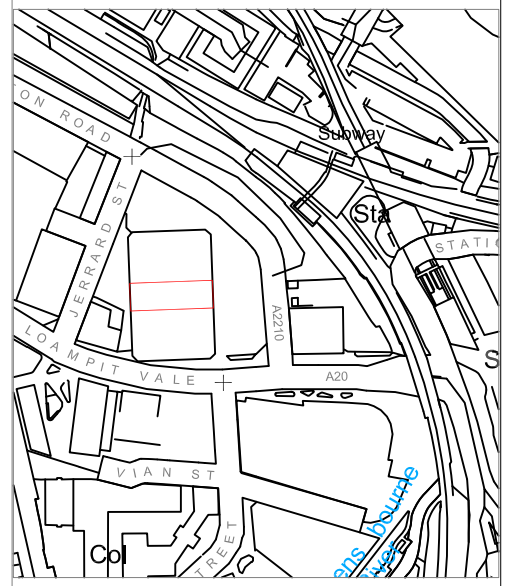

Site Location
Scale 1:1250

N

Revision	Description	Date	By
-			

PLANNING

COLETTEKOKO
architecture & design
34 F . Lampard grove London N16 6XQ
United Kingdom
Email: colethnouck@yahoo.co.uk
T +44 (0) 2088062257 . +44 (0) 7988773327

Client
Lewisham Village

Project
Lewisham village commercial development

Drawing Title
PLANS - GA - First Floor
as Existing

© ColetteKoko
Do not remove this panel from the drawing
No dimensions to be scaled from this drawing
Report all errors and omissions to the Architect
Dimensions to be checked on site before fabrication.
This drawing is a legal copy of Colette Koko. No Duplication or any other form reproduction is allowed.

North	Sheet	Scale	Drawn
	@A3	1:200	CHN
	Date		Checked
	12.10.18		CHN
Project no.	Drawing no.		Revision
LV-00	PLANS-02		-